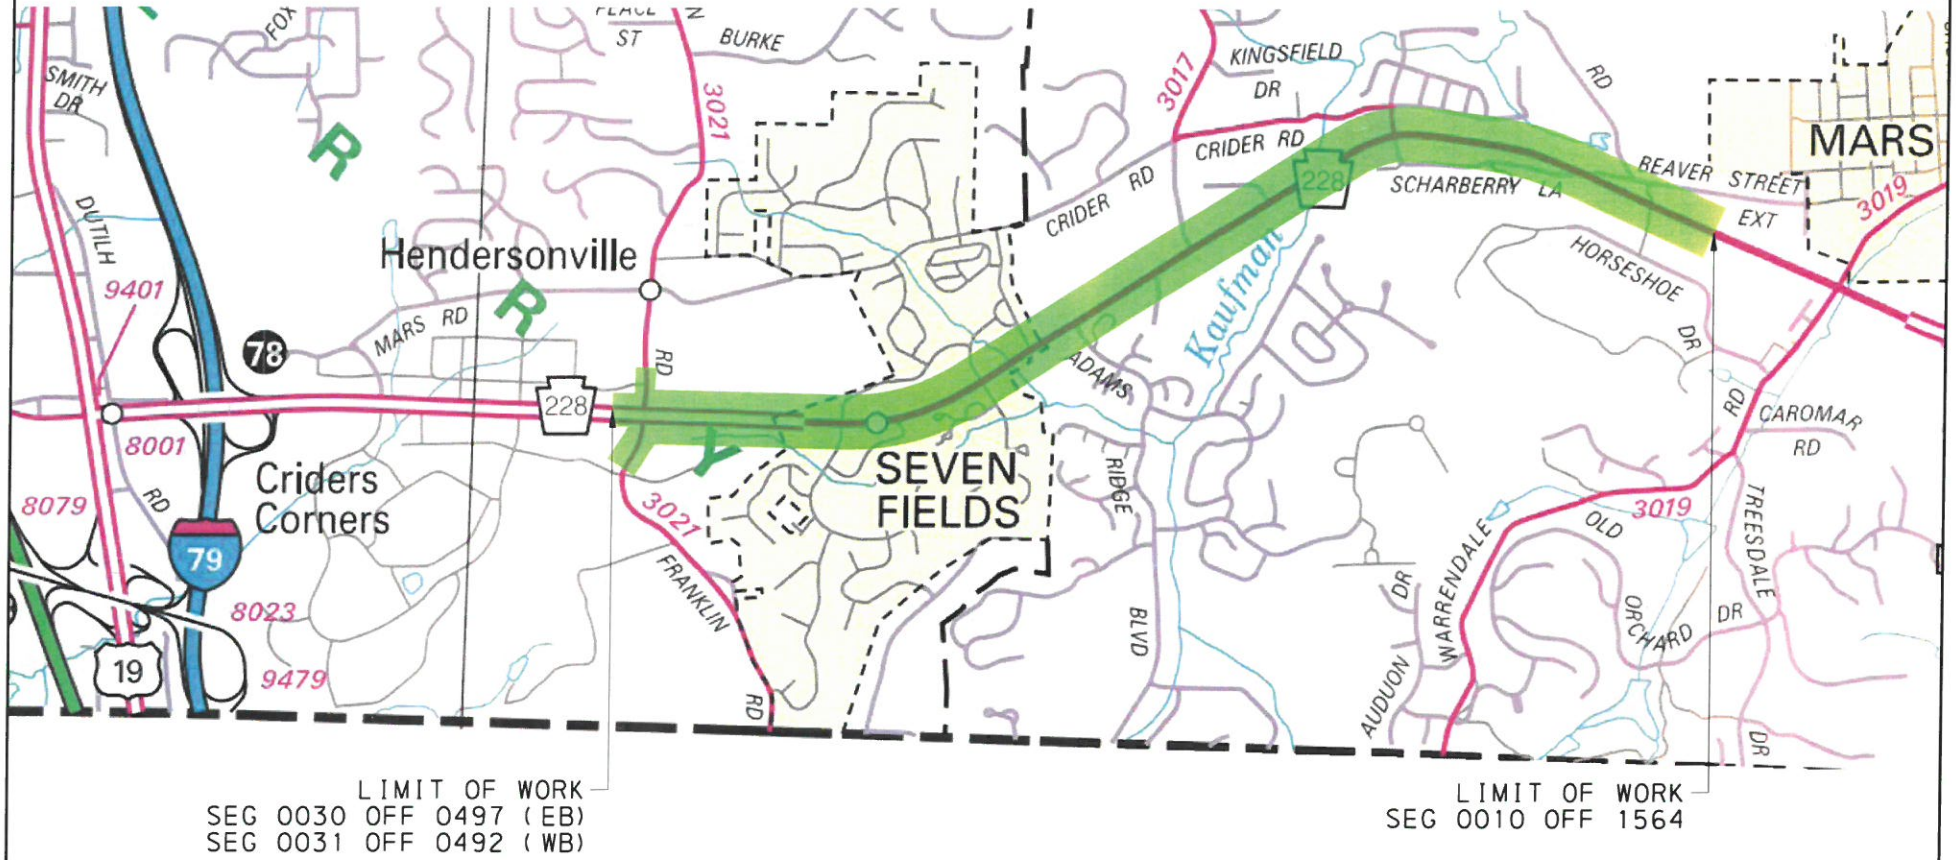

LIMIT OF WORK
SEG 0030 OFF 0497 (EB)
SEG 0031 OFF 0492 (WB)

LIMIT OF WORK
SEG 0010 OFF 1564

SR 0228-29D, MARS RAILROAD BRIDGE
WEST EXPANSION PROJECT

- PROJECT CORRIDOR

pennsylvania
DEPARTMENT OF TRANSPORTATION

WRA